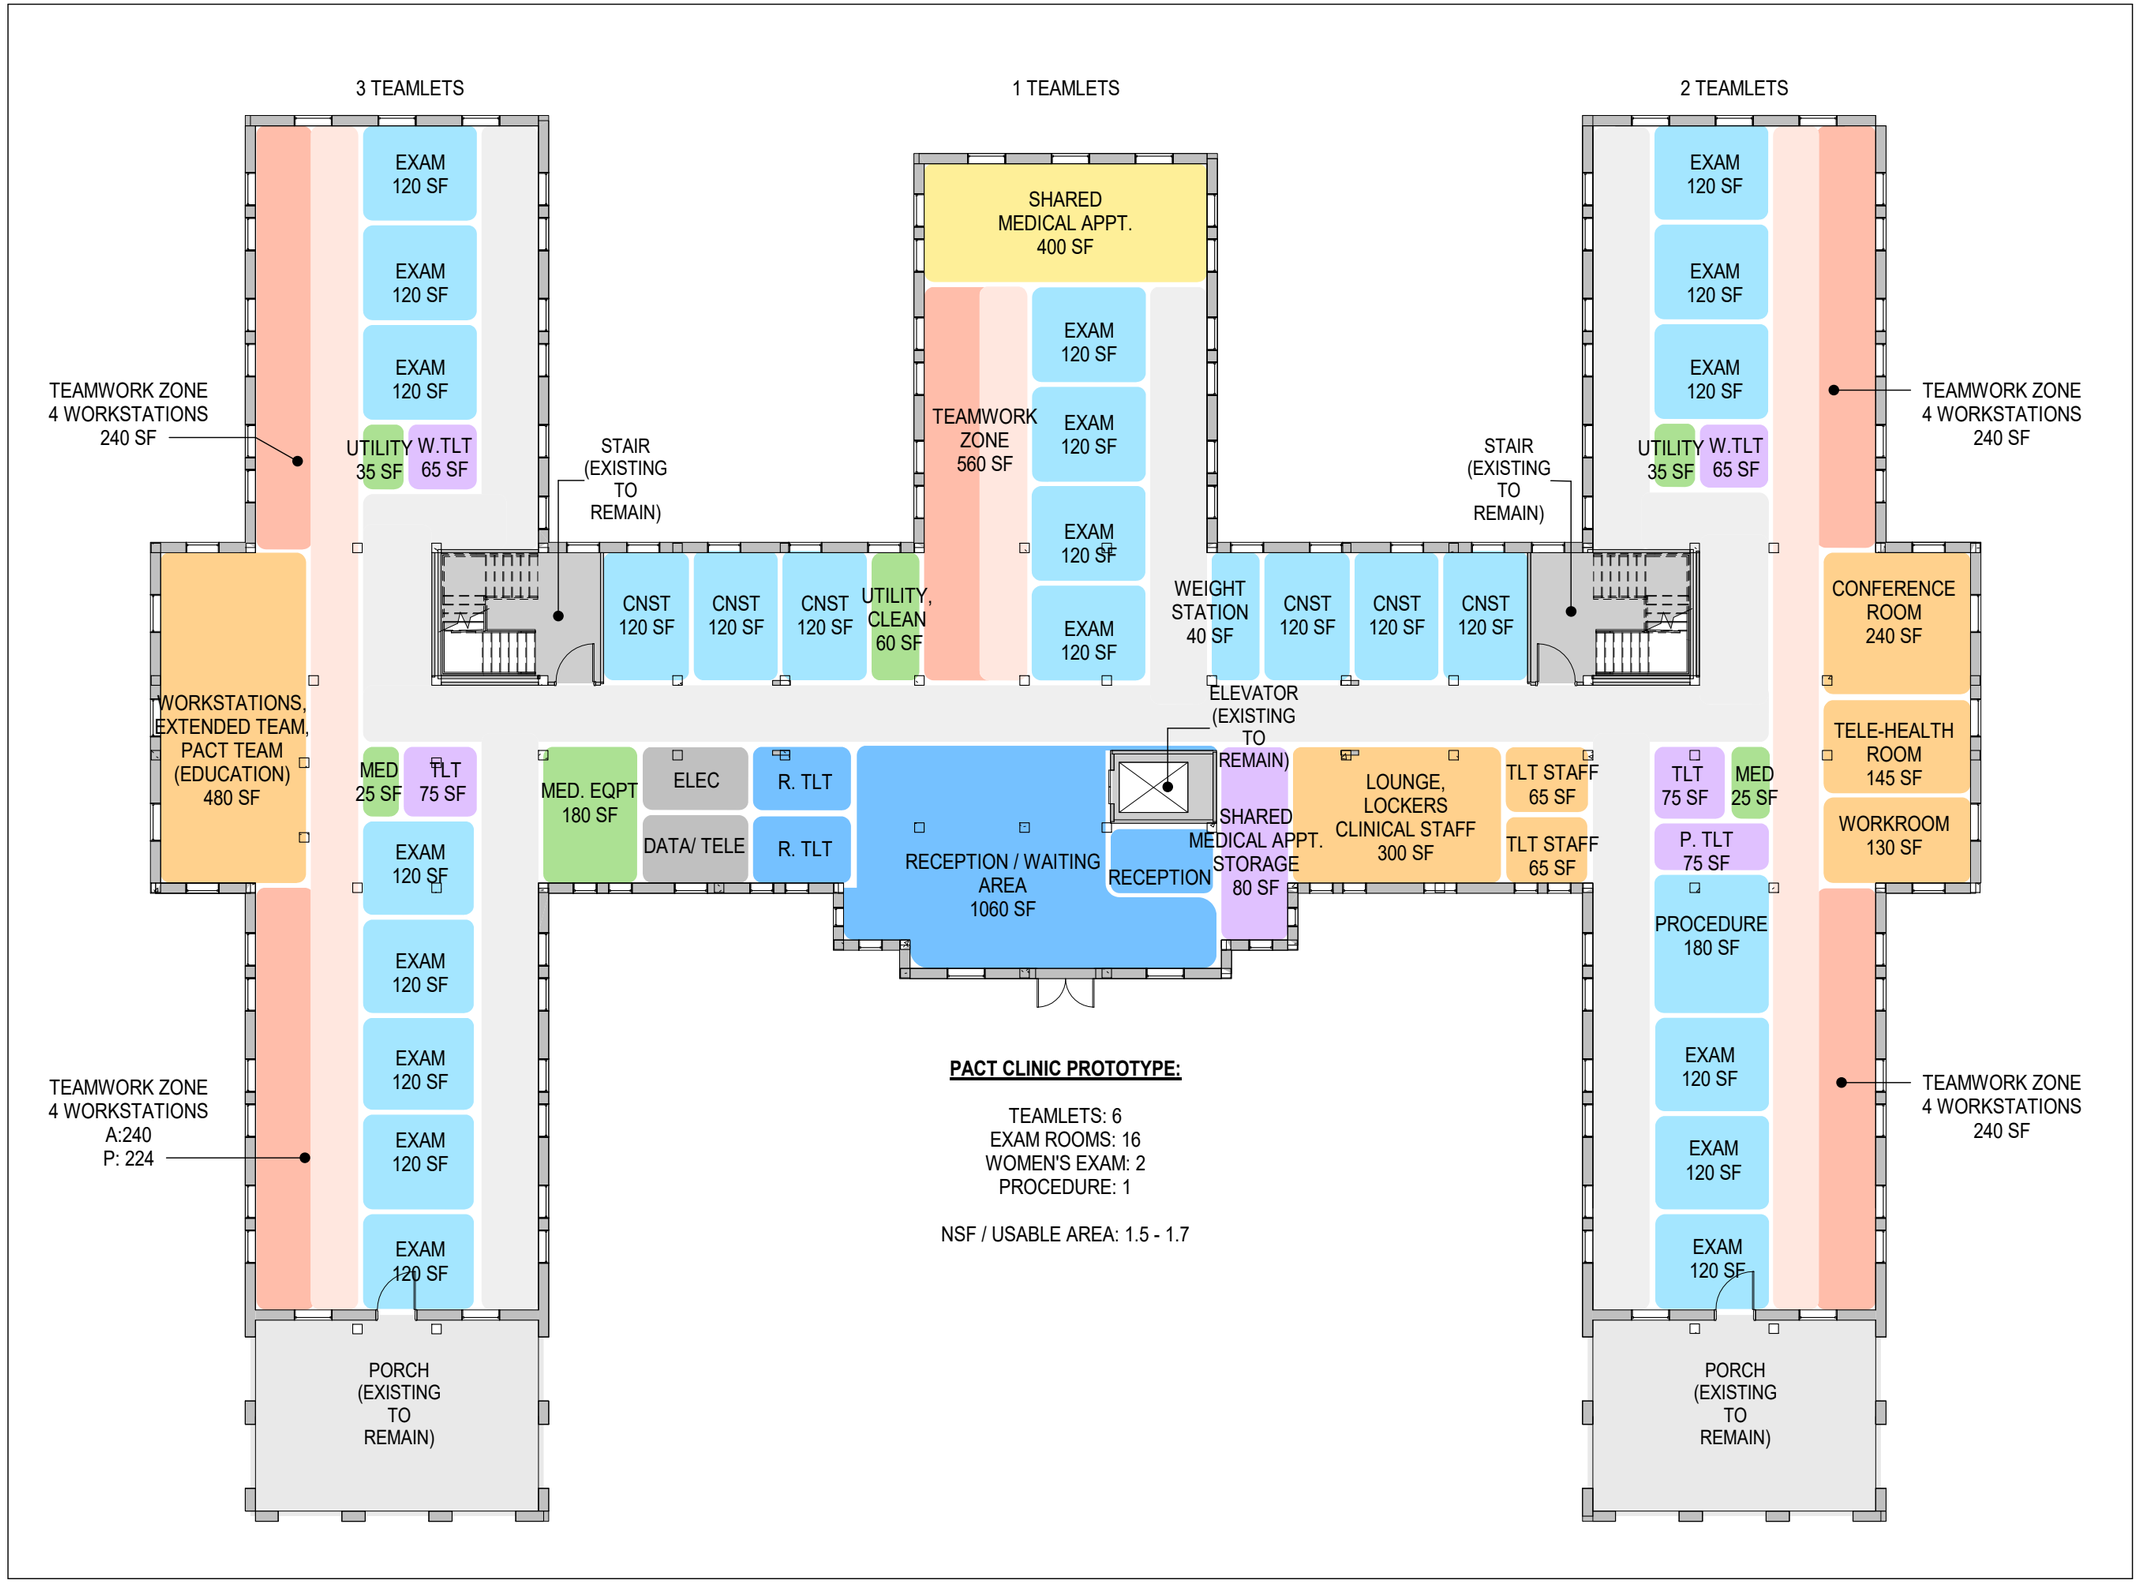

SMITHGROUP JJR

1700 NEW YORK AVENUE NW
SUITE 100
WASHINGTON, DC 20006
202.842.2100
www.smithgroupjjr.com

- EXAM ROOM
- TEAMWORK ZONE
- TEAMWORK CIRCULATION
- TEAMWORK SUPPORT ZONE
- PATIENT TRANSITION AREA
- PATIENT CIRCULATION
- GROUP CARE ROOM
- SUPPORT
- UTILITY / SUPPLY

VA CLINIC PROTOTYPE
SKETCH TITLE

1/16" = 1'-0"
SCALE

02/09/17
DATE

NIBS / VA HISTORIC PRESERVATION REUSE INITIATIVE
PROJECT NAME

21627.000
PROJECT NUMBER

PACT
SKETCH NUMBER