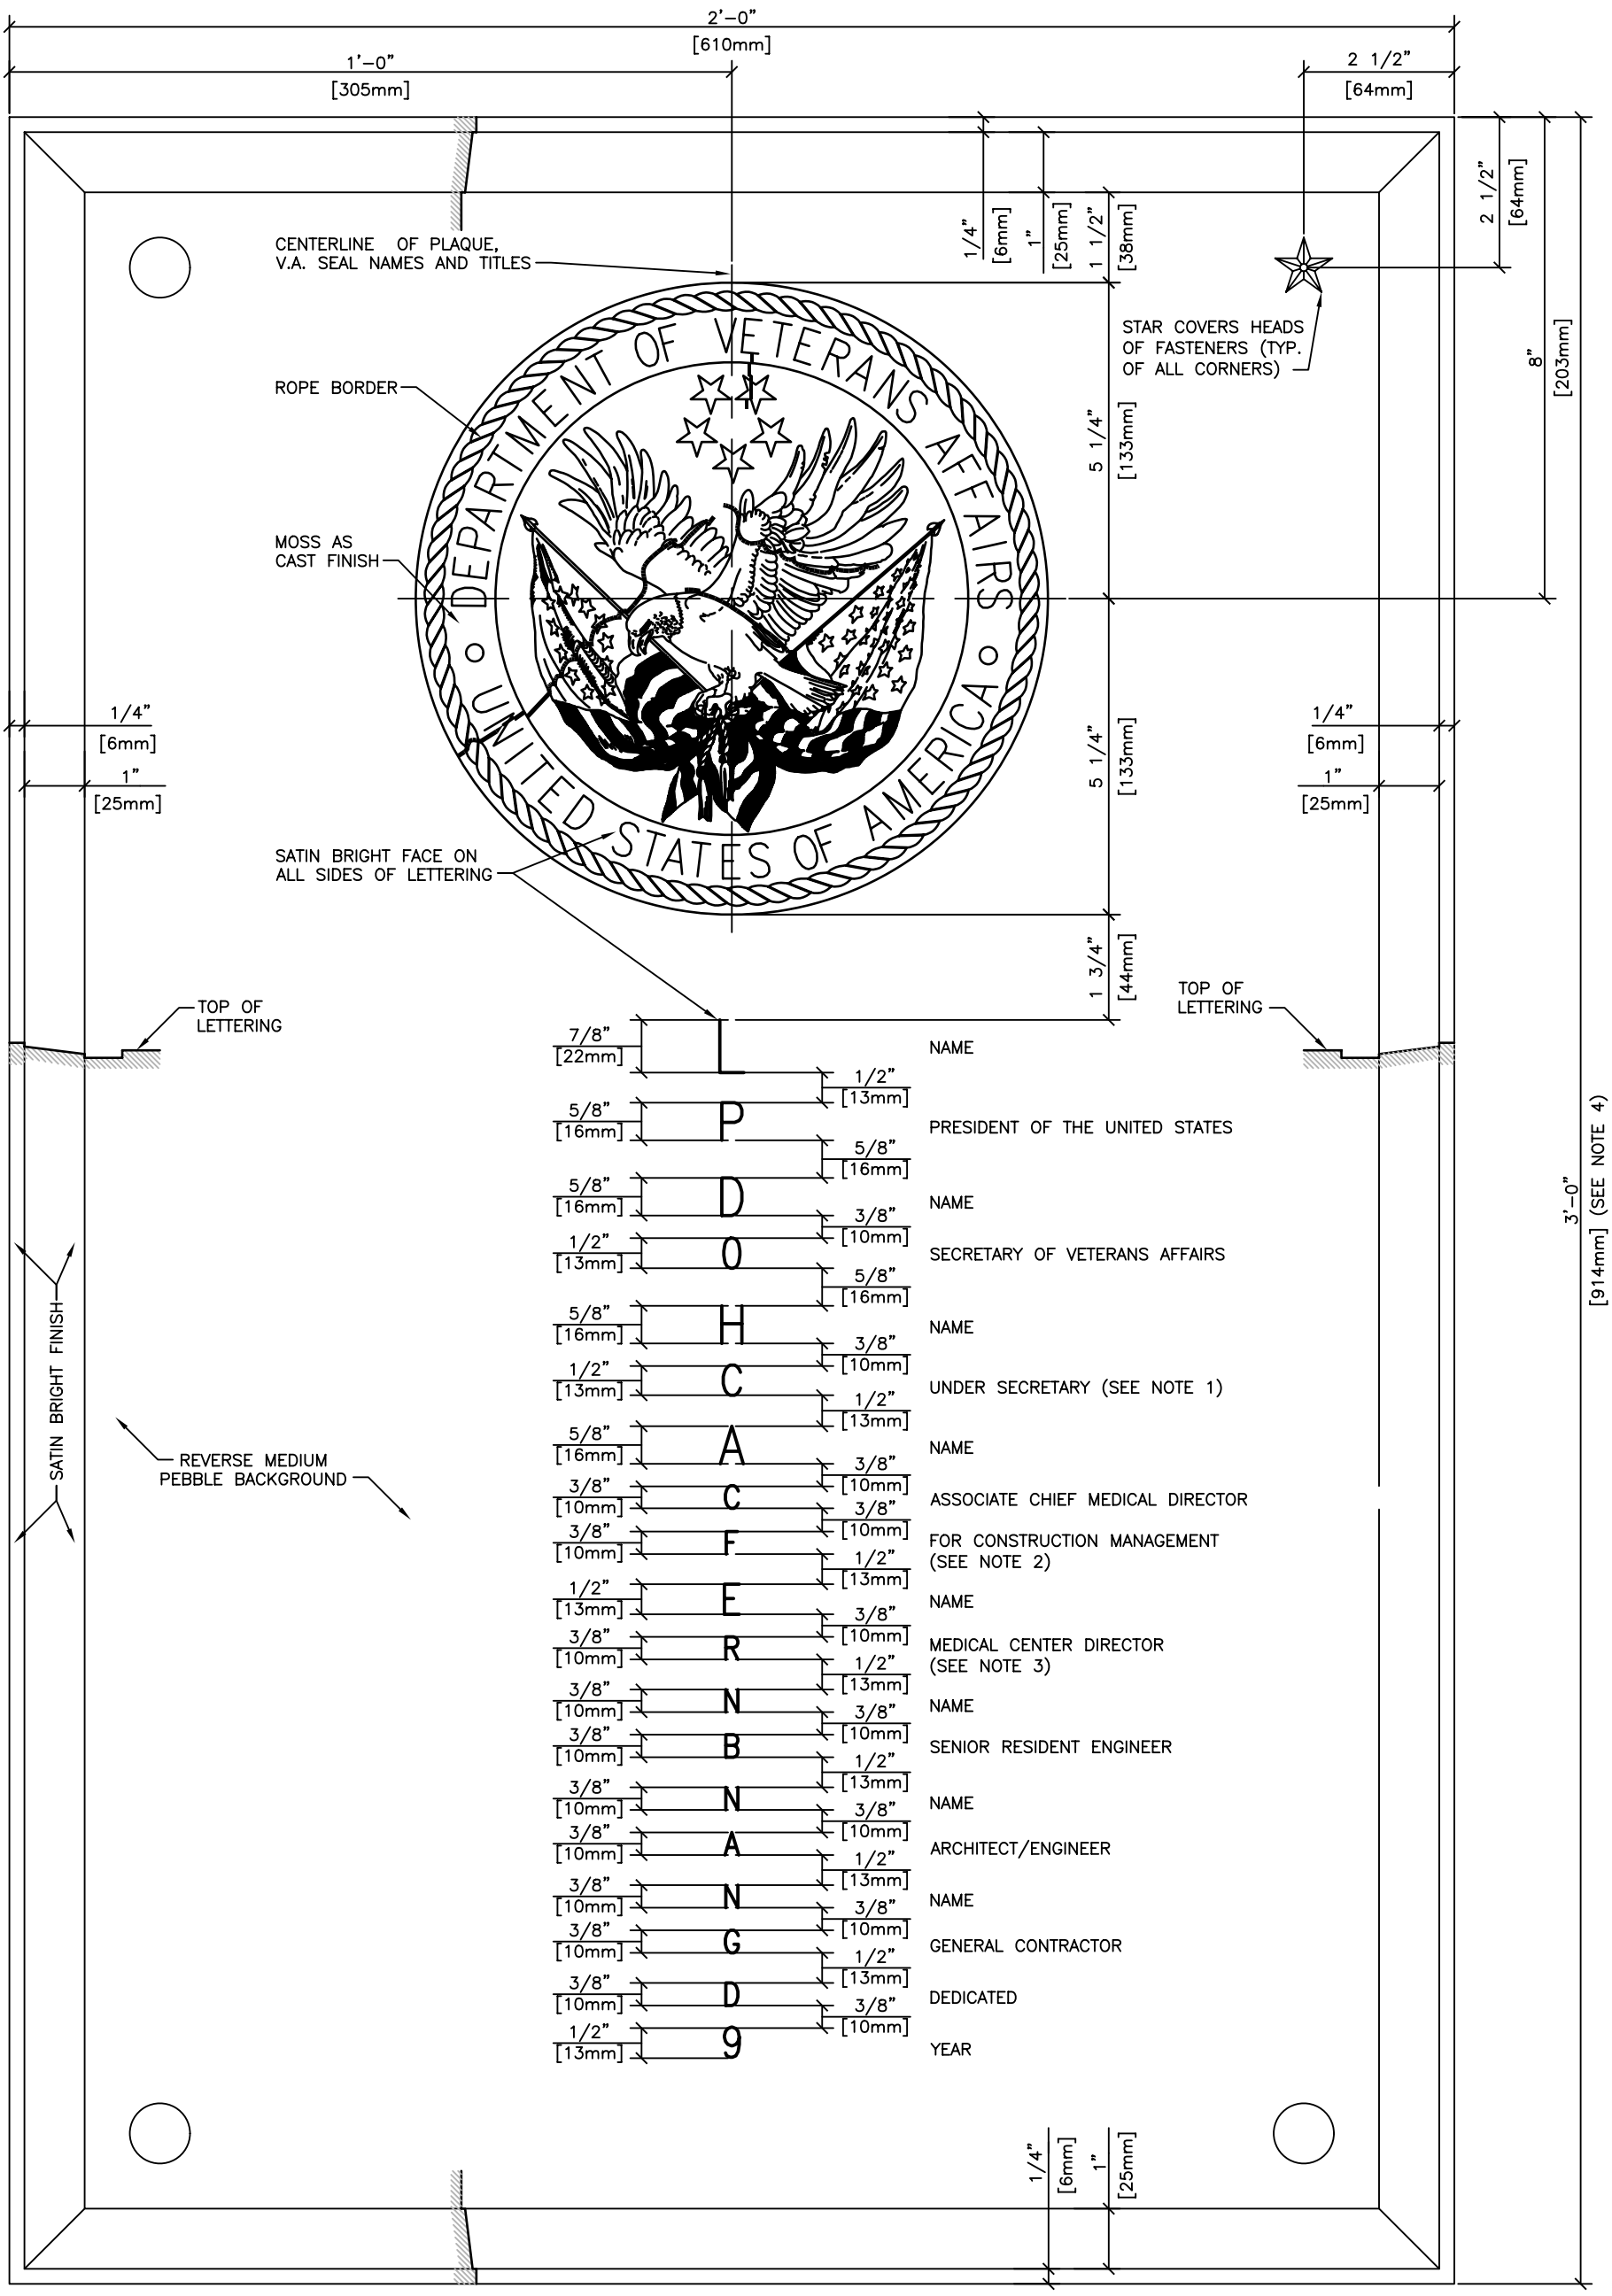

DEDICATION PLAQUE STANDARD DETAIL

NTS

Department of Veterans Affairs

DETAIL TITLE / DEDICATION PLAQUE STANDARD DETAIL

SCALE :NONE

DATE ISSUED: DECEMBER 2008

CAD DETAIL NO.: SD101400–04.DWG